9 GREENHILL WEYMOUTH – PROPOSED LANDSCAPING

SCALE 1:100

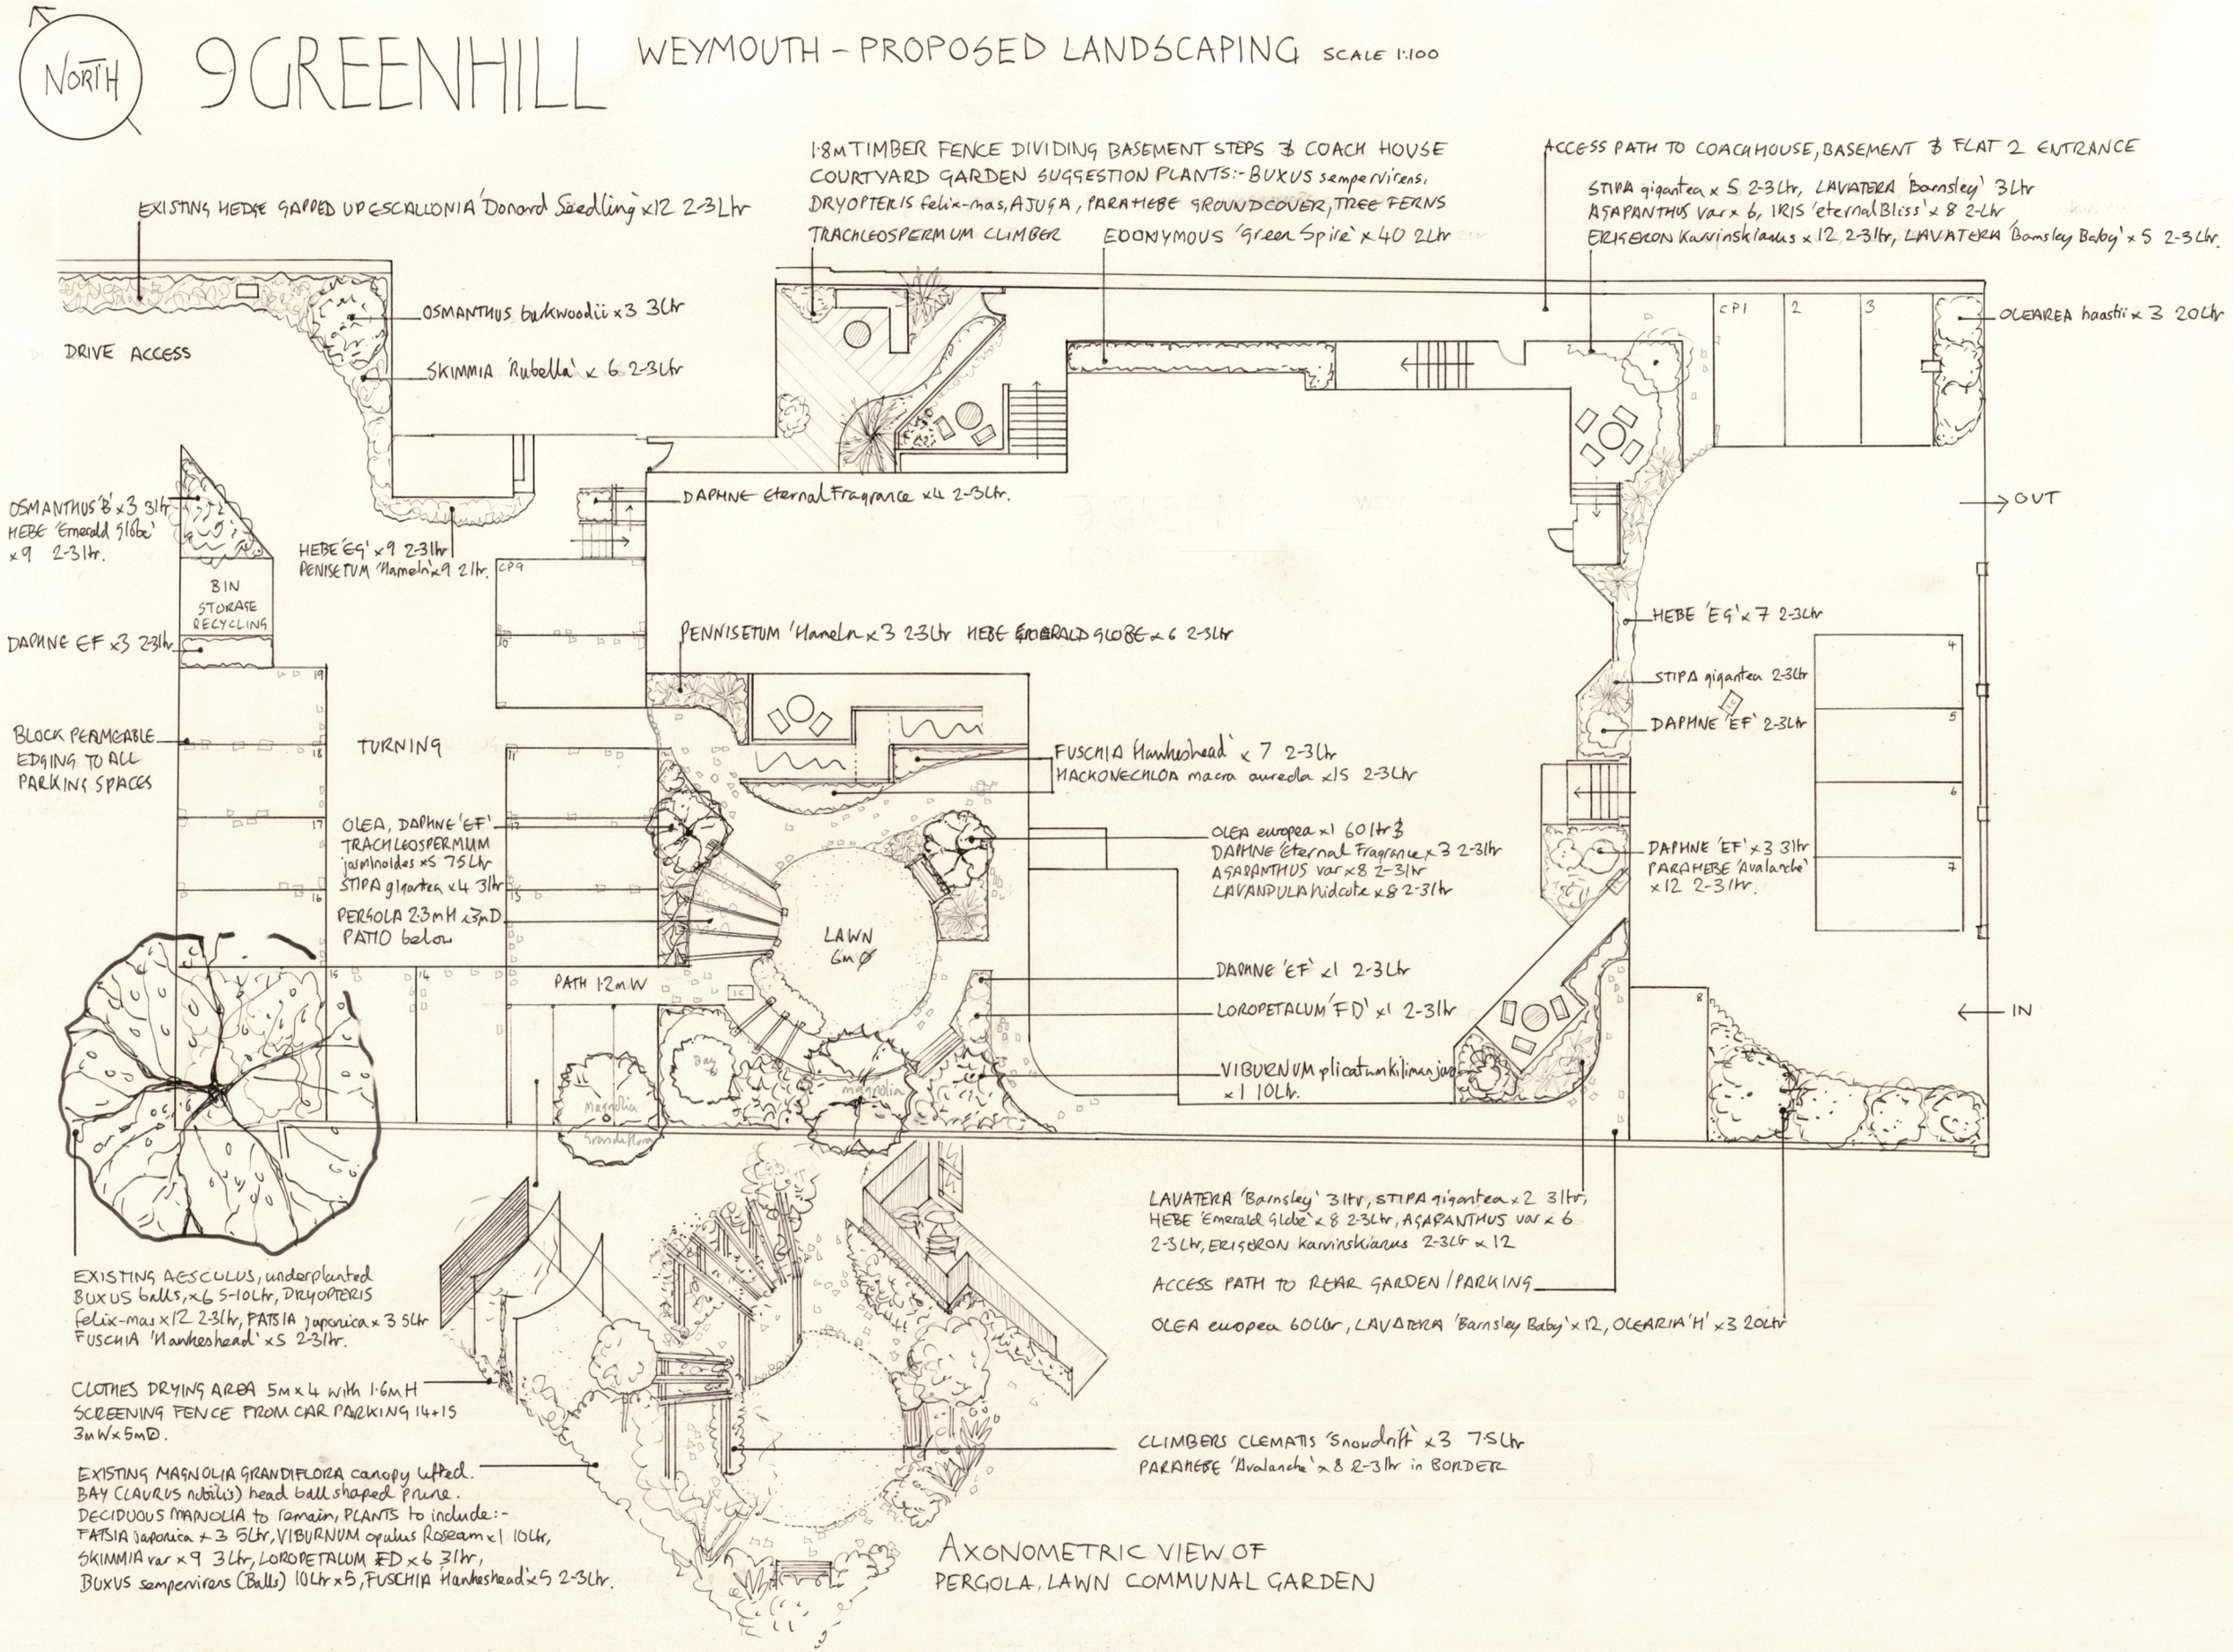

AXONOMETRIC VIEW OF PERGOLA, LAWN COMMUNAL GARDEN